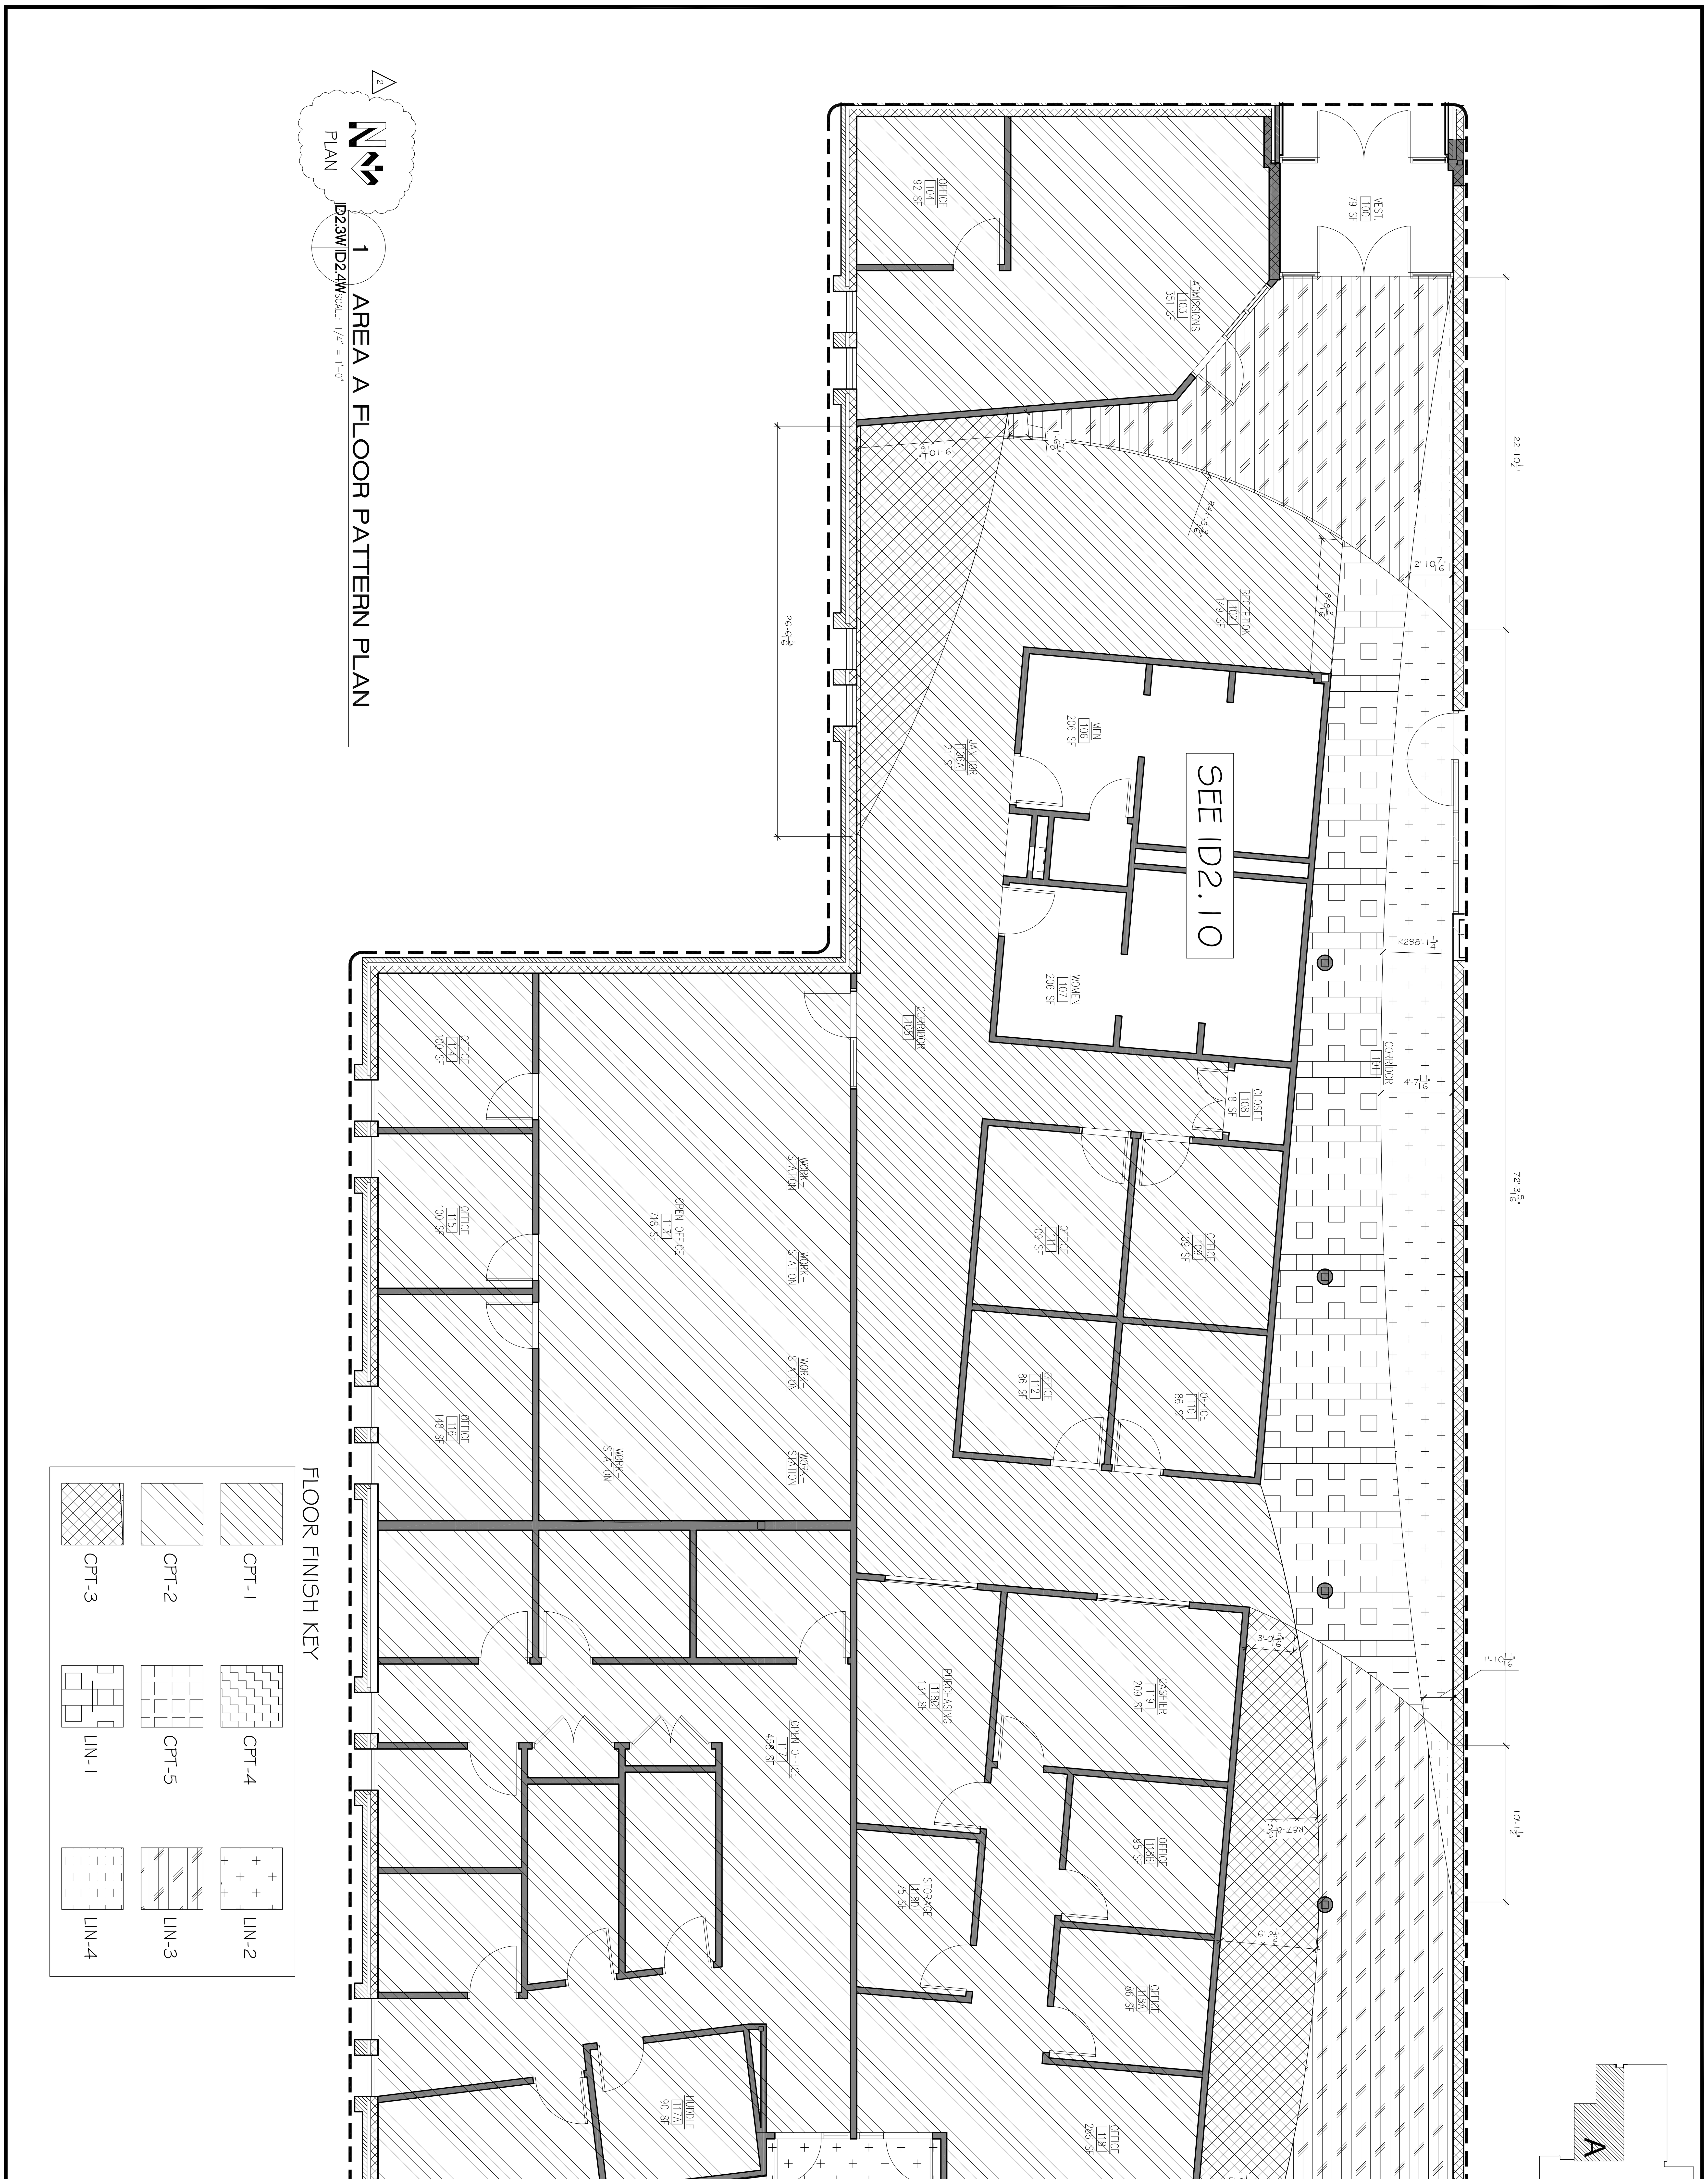

Sheet
ID2.4W
File Number
09004-WARSAW-SHT-CDSET

NO.	DATE
2	3-3-2010

REVISIONS

Date:
JAN. 13, 2010

WARSAW CAMPUS
AREA A FLOOR PATTERN PLAN

RAPPAHANNOCK
COMMUNITY COLLEGE
CAMPUS RENOVATIONS
WARSAW + GLENNS, VIRGINIA
PC: 260-17712

nbj ARCHITECTURE
A Professional Limited Company
GROVE PARK SQUARE
11537-B NUCKOLS ROAD
Richmond, Virginia 23059
(804) 273-9811 fax: (804) 273-9843